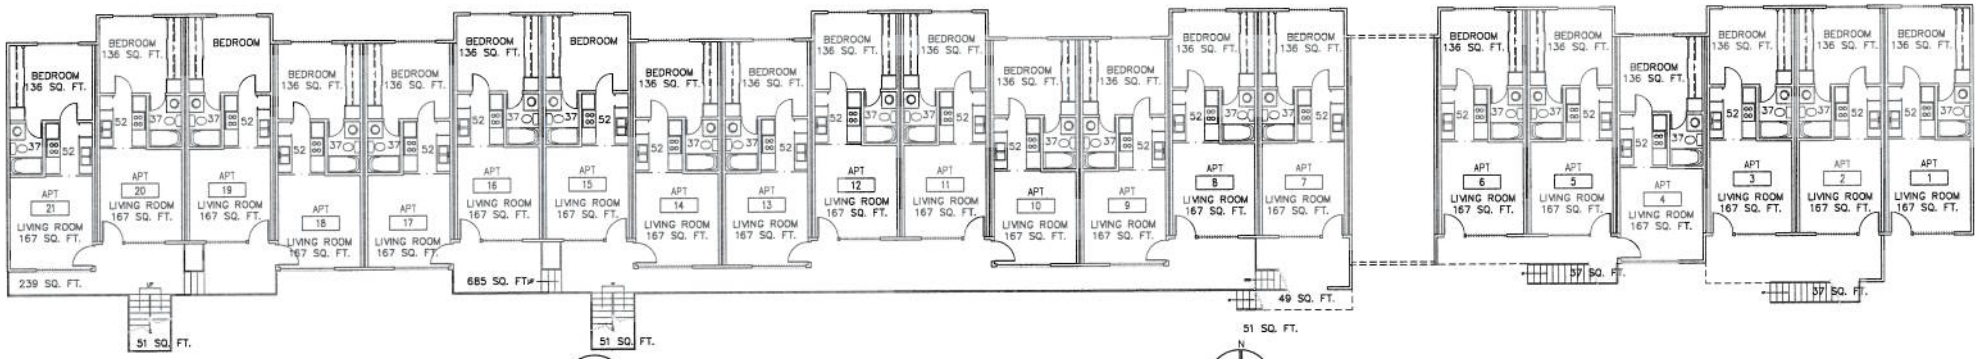

PRESIDIO TERRACE – FIRST FLOOR PLAN

11/2006

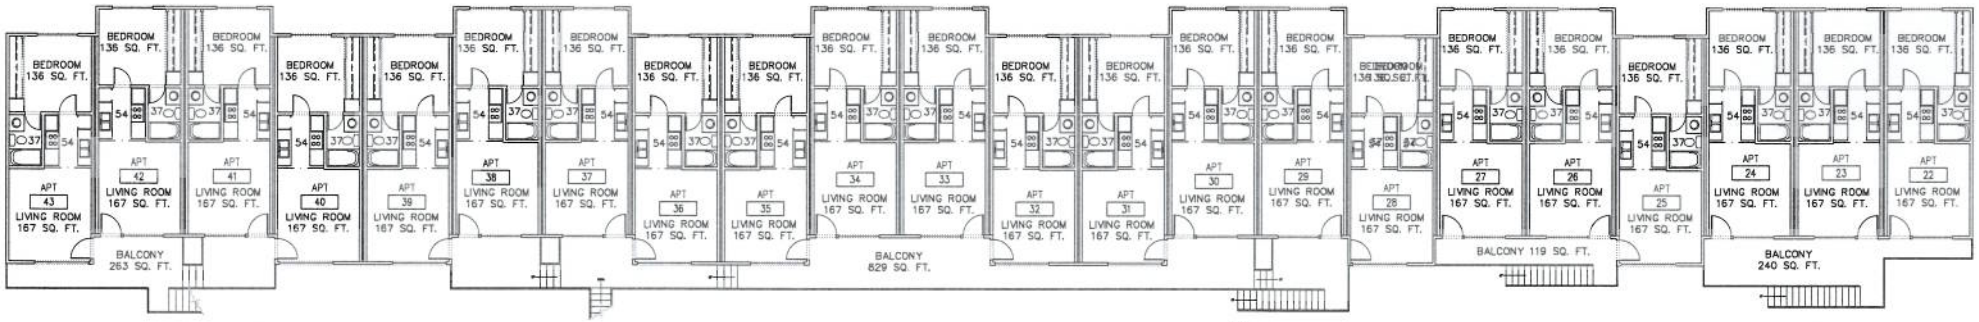

PRESIDIO TERRACE – SECOND FLOOR PLAN

11/2006